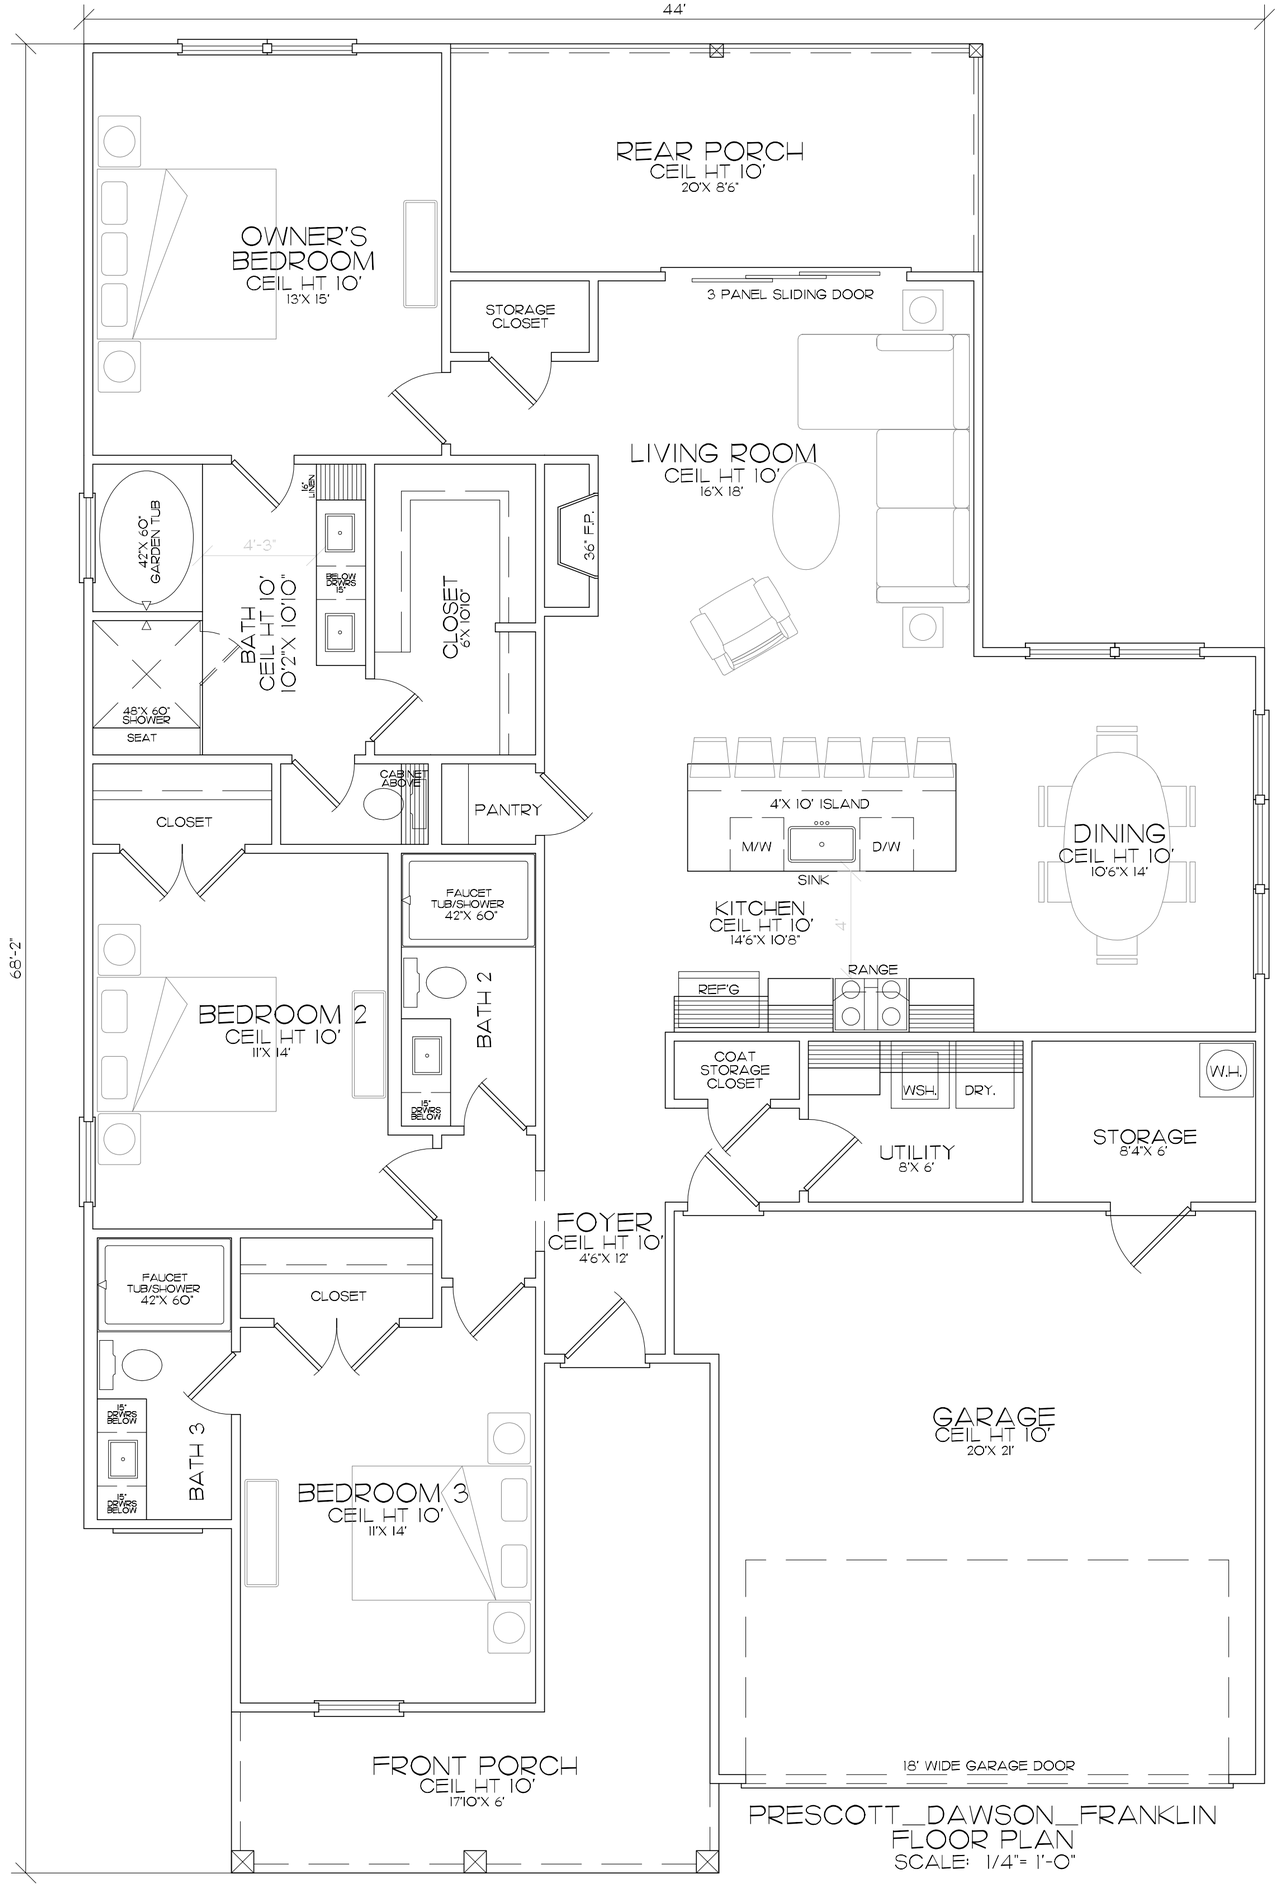

PRESCOTT_DAWSON_FRANKLIN
FLOOR PLAN
SCALE: 1/4"= 1'-0"